

 
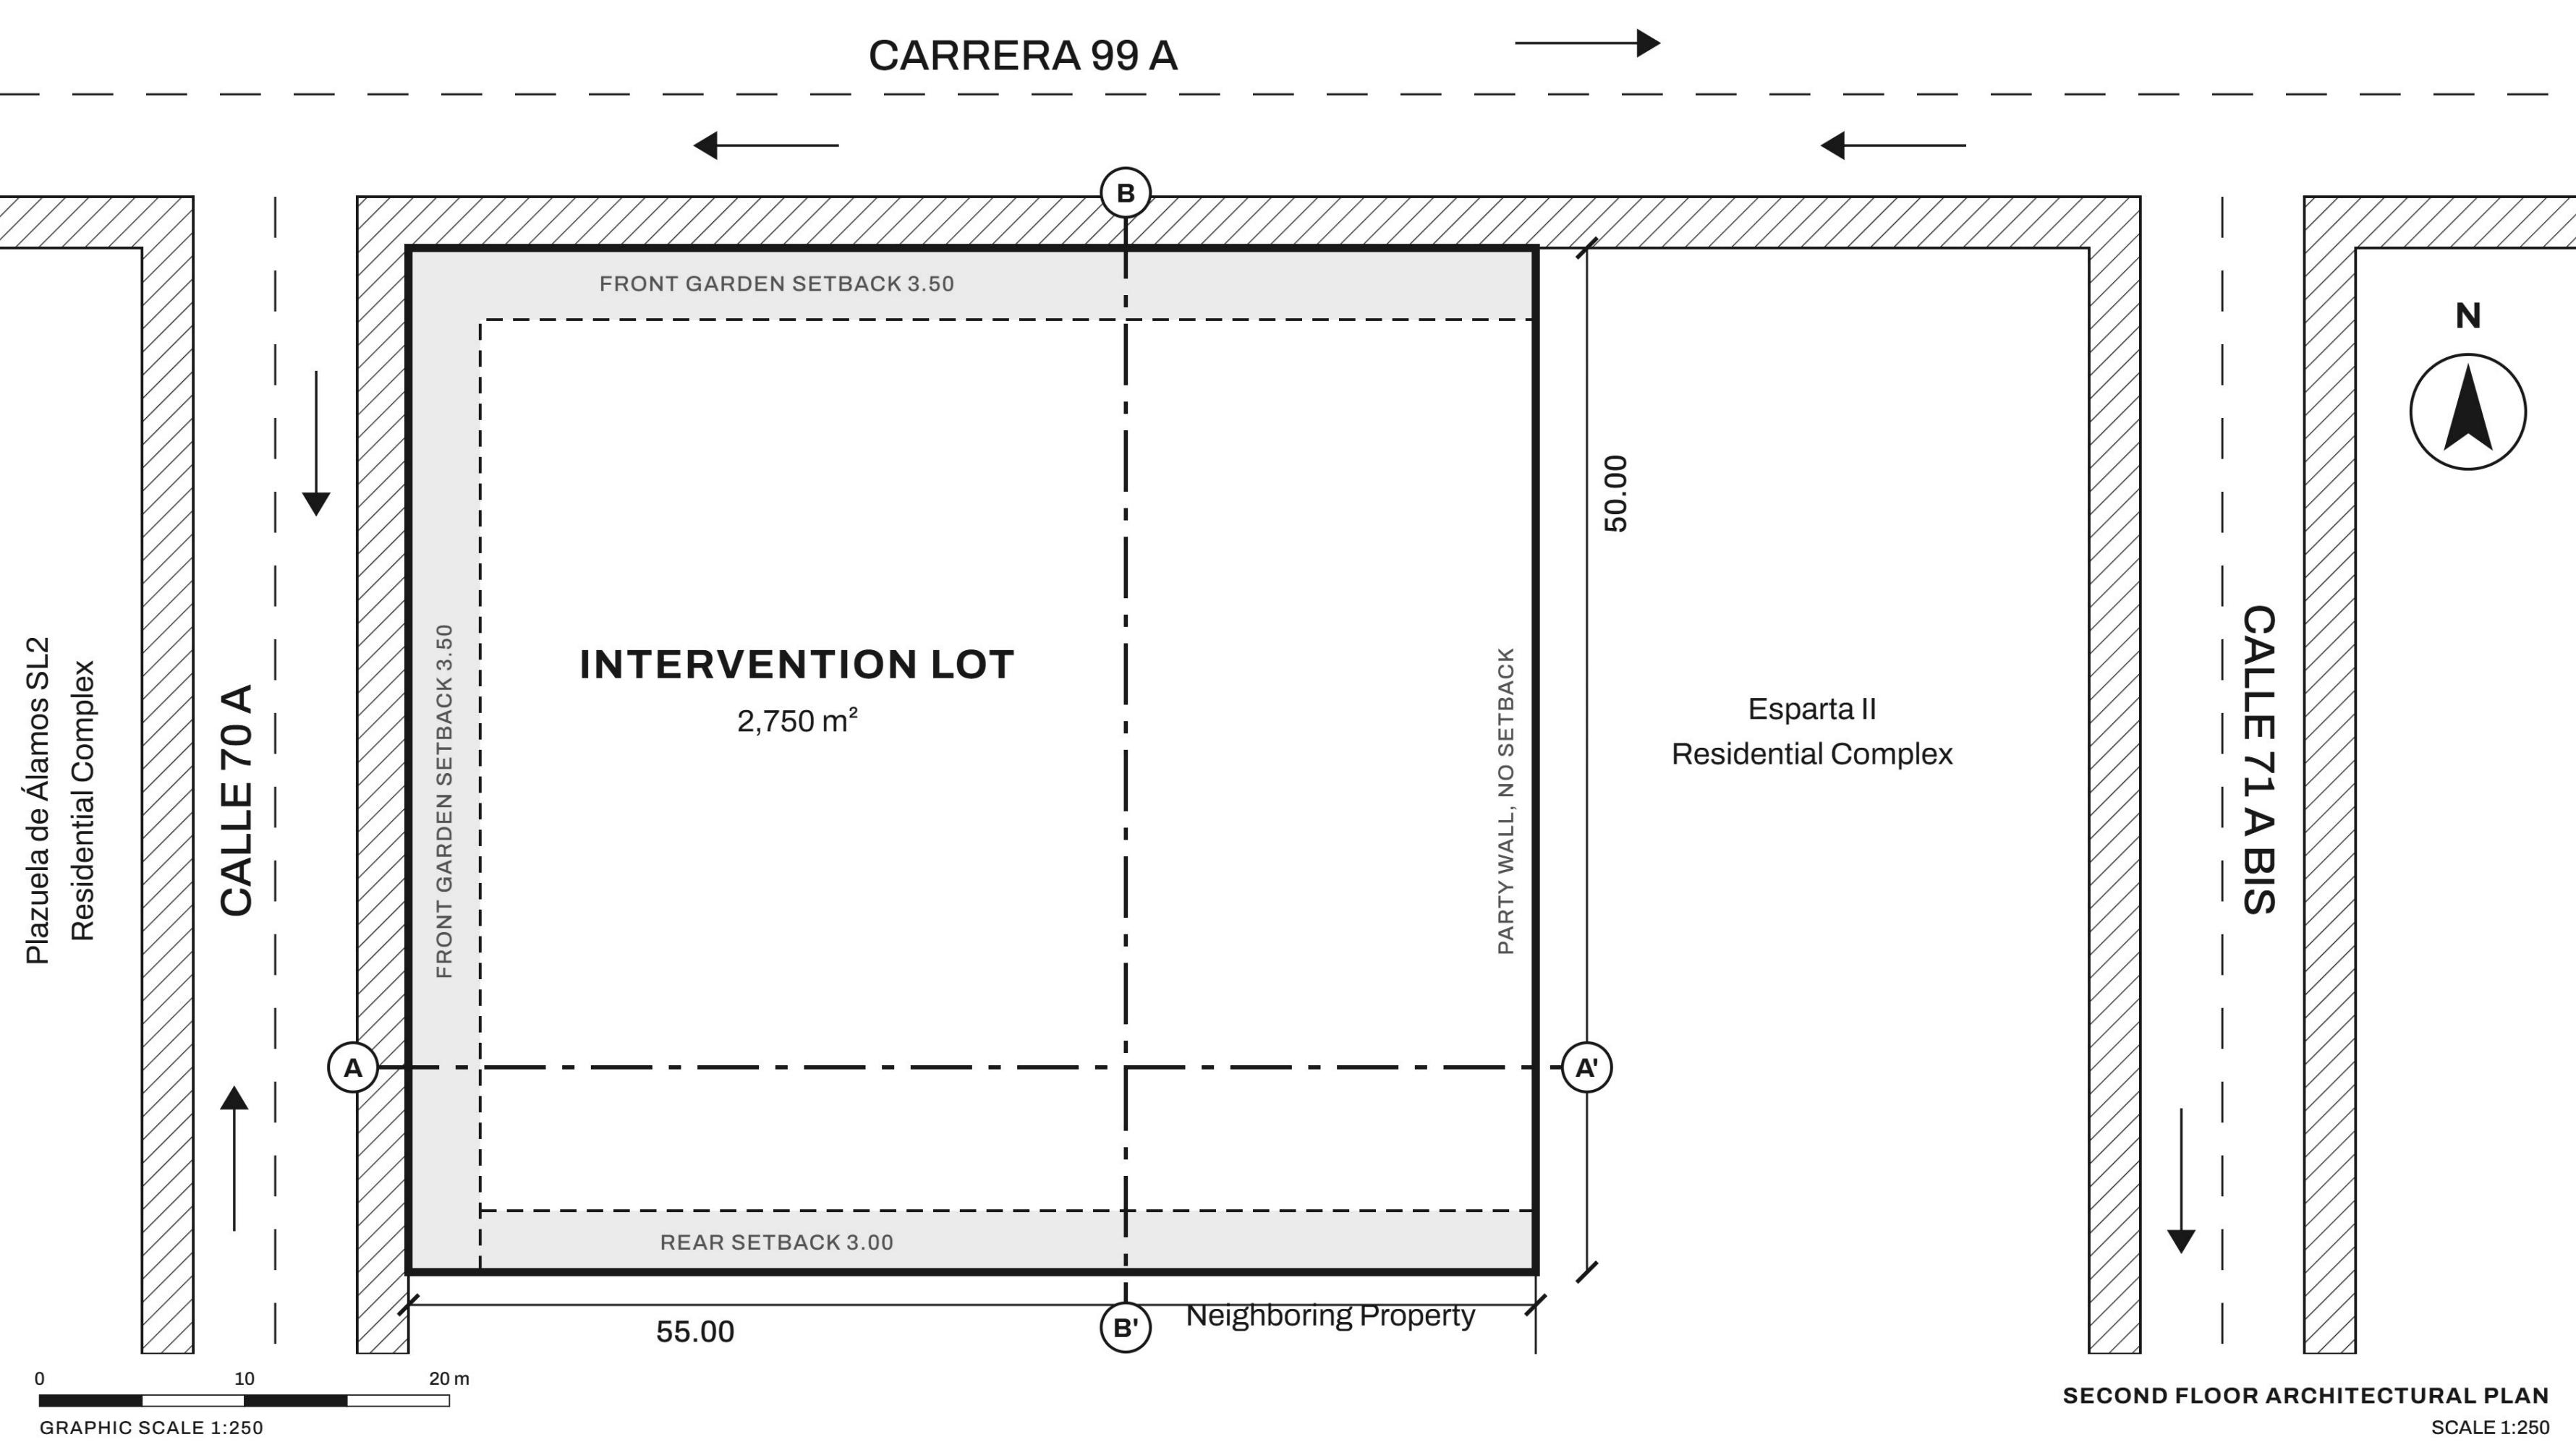
 
 
 
 



Exterior render or browse files		Roof plan with urban context or browse files	
EXTERIOR RENDER		ROOF PLAN WITH URBAN CONTEXT SCALE 1:250	
Exterior render or browse files		Longitudinal section A-A' or browse files	
EXTERIOR RENDER		LONGITUDINAL SECTION A-A' · SCALE 1:100	
PROJECT STATEMENT — 250-WORD NARRATIVE		Cross section B-B' or browse files	
		CROSS SECTION B-B' · SCALE 1:100	
DESTINATION COLOMBIA DESIGNING THE THRESHOLD		ENTRY CODE:	
		SHEET: 1	

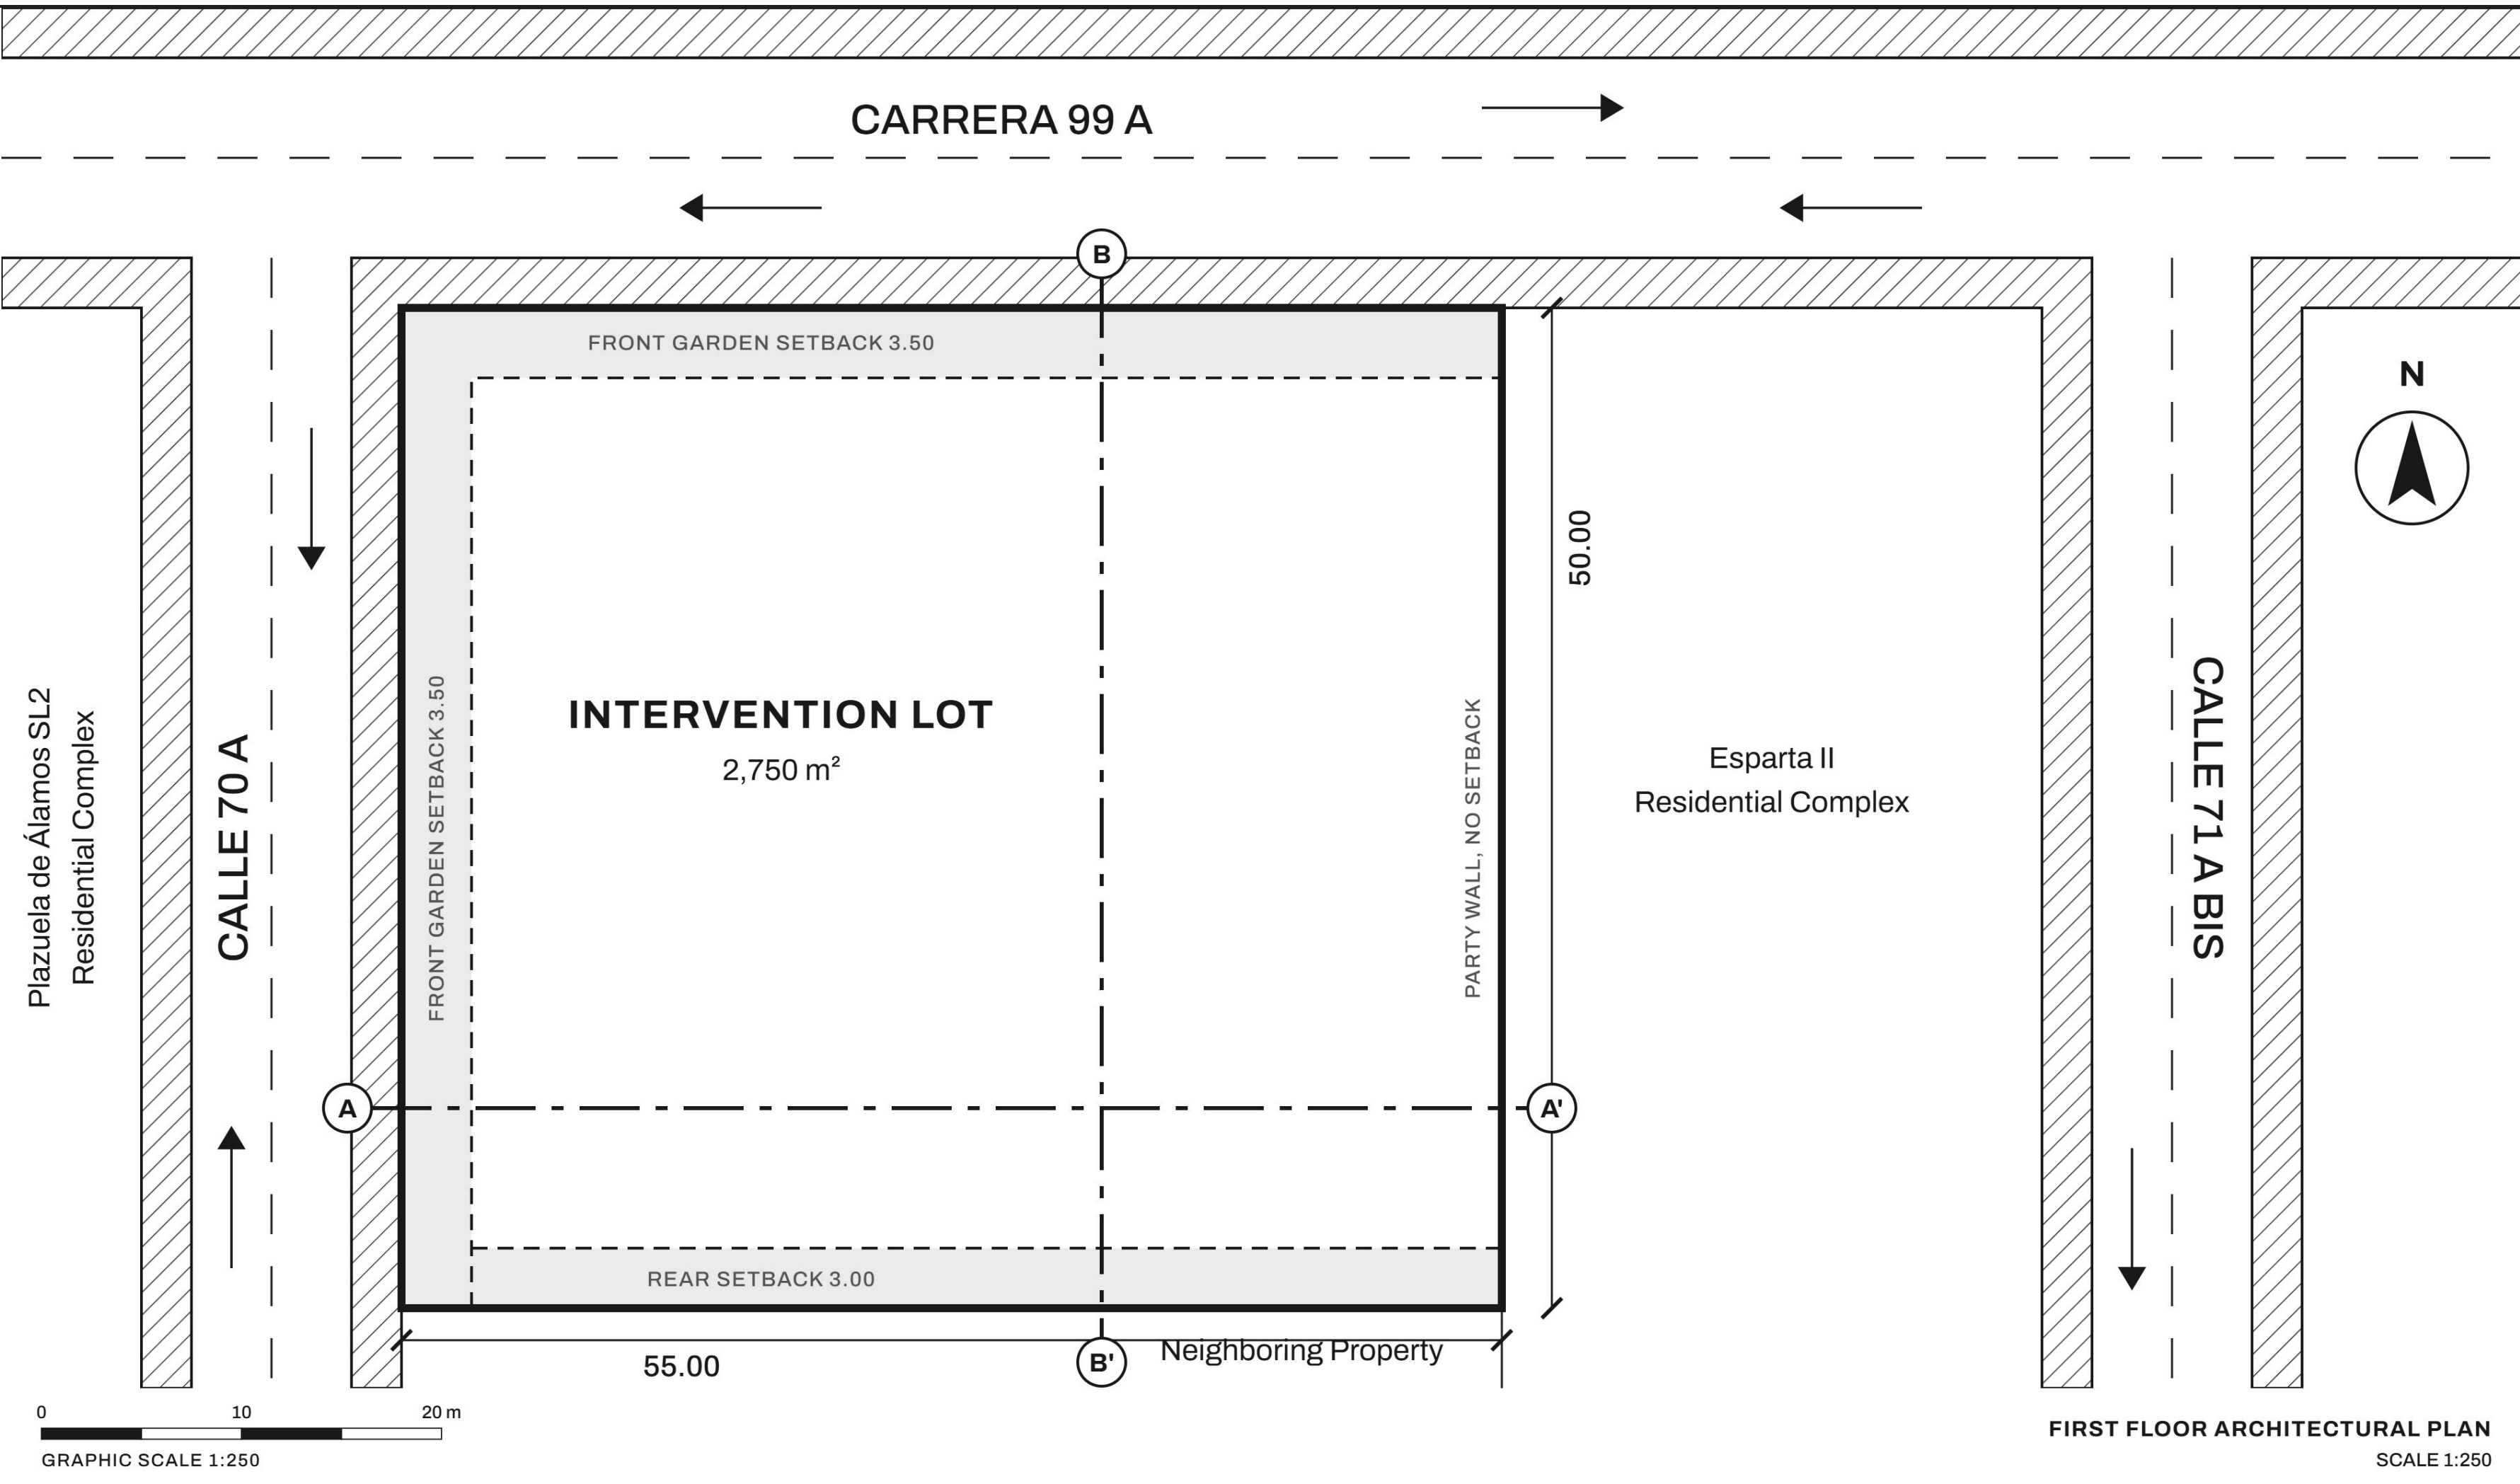

 


Functional and structural diagram
or [browse files](#)

FUNCTIONAL AND STRUCTURAL CHARACTER DIAGRAM
SCALE 1:250

 


Wall section
or [browse files](#)

WALL SECTION · SCALE 1:50

 

Window detail
or [browse files](#)

WINDOW DETAIL · SCALE 1:25

 

Open specific details
or [browse files](#)

OPEN SPECIFIC DETAILS